
TB8-851 - LAKE TERRACE - WORKING CLEAR - AUTO DRAFT

SET-UP ORDER (START AT 1)
1. Frames in tag order (#1, #2 ...): furthest upstream first, working inwards.
2. First direction of travel, then the second, then side roads.
3. Then the work-area devices: TCVs, cones, work area, then TCs.
4. Removal is the reverse: last on, first off.

(AGTTM Pt 6 / SA Std v8 installation order)
TC symbols drawn beside a TCV have a leader line: the TC stands at the TCV.
7 sign graphic(s) drawn just off their spot (no line) so they do not cover the road or another symbol: each sign stands at the kerb beside its graphic.

NOTES (CONTINUED)
the frame spots (paper road / reserve) - sign it on site if it is a real road (Adrian SS-05 #17/#18).
! CHECK ON SITE: not fully checked - ground / drop-off unknown (elevation look-up failed) at 16 item(s); crests unknown (elevation look-up failed) at 16 item(s) - check on site (not counted as a pass).
! Road line moved 3.7 m onto the OpenStreetMap Lake Terrace at the work (the SA roads line sat toward the kerb, so the lane line, cone line and taper sat inside the kerb lane) - check the kerb and lane line on the aerial (Adrian A130 cone practice).
! Working clear (Adrian A130): the work stays in the kerb strip (1.8 m in from the kerb line on the drawn road line, 4.2 m of lane left beside it) - clear of traffic, so no cones on the road, no taper and no shuttle (booking asked for a whole lane), signs only. Keep workers, plant and the ute off the traffic lane; 40 km/h roadwork limit.

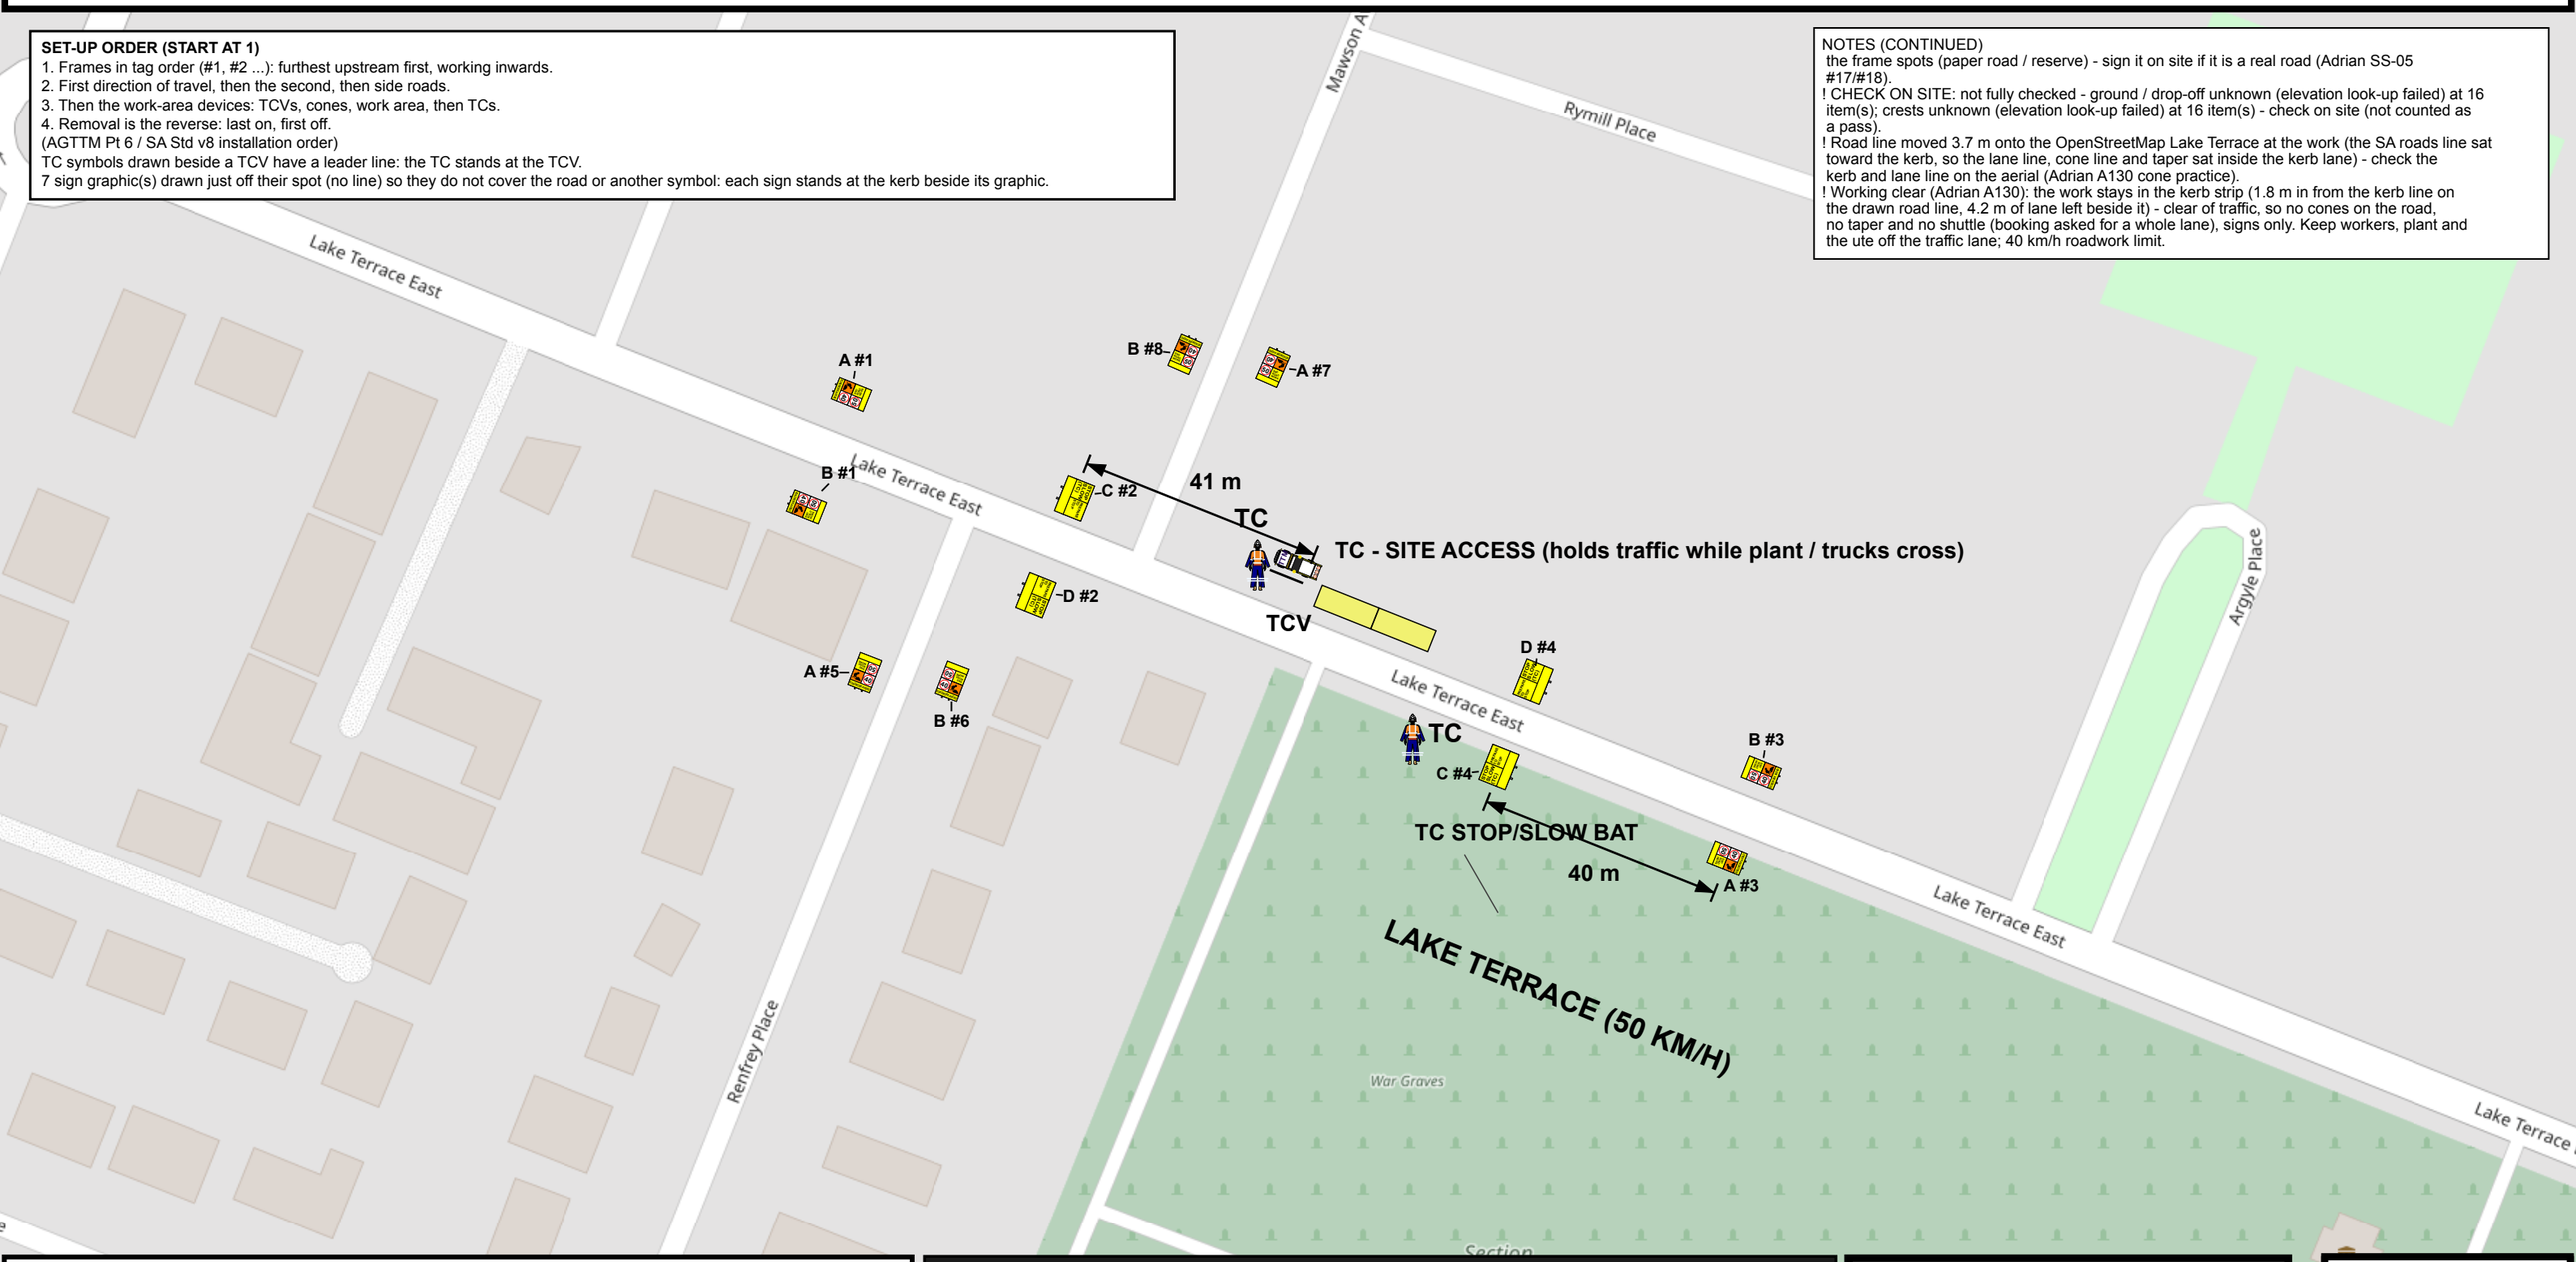

NOTES (AUTO DRAFT - CHECK BEFORE USE)
1. Council COLL road, sealed, built-up - 50 km/h SA urban default ASSUMED (a collector can be signed 60 - CHECK the posted limit on site).
2. Method: working clear of traffic (A whole lane). 40 km/h zone.
3. Frames both sides, mirrored, on the footpath/verge.
4. Category 1 street (Field Guide Fig 2A + placement rulebook): ONE frame pair each approach, 40 m (or more, clear of junctions) before the work - ROADWORK AHEAD + 40 on the front, END ROAD WORK + 50 on the back for the other direction. No repeaters (AW = AGTTM Pt3 T2.2 / SA Std v8 T6.1). TC stands at the work.
5. Crew: 2 TC, 1 TCV as drawn (the TC on site also looks after pedestrians). Cover speed signs.
6. 2026-11-23 09:00-15:00, 1 day(s).
7. Map: OpenStreetMap. No footpaths mapped here - sign positions estimated from road width.
8. Side roads in the zone signed: MAWSON AVENUE, side road.

KIT: 12 MMF frames (24 legs, 12 weights), 2 TC, 1 TCV.
Advance signs: D minimum (SA Std v8 Table 6.1); house spacing 3D-4D at 50 km/h. On-site tolerance for the installing crew only: -10% / +25% (AGTTM Pt6 6.8).
! CHECK ON SITE: 2 side-road frame(s) left off an unnamed road-data line with no mapped road at (NOTES CONTINUED IN THE BOX ON THIS SHEET)

TRAFFIC GUIDANCE SCHEME - AUTO DRAFT - NOT FOR USE UNTIL REVIEWED BY A TMD

SCHEME ID: TB8-851 | SHEET 1 OF 1 | SCALE 1:1000 AT A3
LOCATION: LAKE TERRACE
CONTROLS: WORKING CLEAR
SPEED: posted 50 km/h, work zone 40 km/h
DATE / HOURS: 2026-11-23 09:00-15:00 (1 day(s))
AUTHORITY: COUNCIL | STATE MANAGED ROAD: N | BUS ROUTE: CHECK
PERMIT NO: _____ | DRAWING EXPIRY: _____
REV A 2026-11-12 AUTO DRAFT | DESIGNER: _____ | APPROVER: _____
REFERENCES: SA Standards for Workzone TM v8, DIT Supplement to AS 1742.3, AS 1742.3:2019, AGTTM
SAPOL 131 444 | TRAFFIC MANAGEMENT CENTRE 1800 018 313
INSTAQUIPT PTY LTD ABN 75 692 414 412 | 0424 325 115 | adrian@instaquipt.com.au
STATEMENT OF COMPLIANCE: This TGS shall only be installed by a certified traffic management operator. Changes beyond allowable tolerances are a hold point needing approval from a certified Traffic Management Planner. Devices to the SA Workzone Traffic Management Standard and AS 1742.3:2019. Review if site conditions differ from the assumptions.

0 20 40 60 80 m
SCALE 1:1000 AT A3

LEGEND

TC	TRAFFIC CONTROLLER (TC)
TCV	TCV WITH ARROW BOARD
-	WORK AREA (yellow)
-	DIMENSION LINE (arrows: distance between d..
	FRAMES (MMF 1200x900: 2 squares over 1 pla..
A	x4 FRONT WORKER | 40 / ROADWORK AHEAD BACK 50 | END ROAD WORK / BLANK
B	x4 FRONT 40 | WORKER / ROADWORK AHEAD BACK END ROAD WORK | 50 / BLANK
C	x2 FRONT STOP SLOW (TC) | PREPARE TO STOP ..
D	x2 FRONT PREPARE TO STOP | STOP SLOW (TC) ..

COVER OTHER SIGNS ON SITE



Map © OpenStreetMap contributors