
TA1D-359 - CHURCHILL AVENUE - ROAD CLOSED - LOCAL TRAFFIC ONLY - AUTO DRAFT

SET-UP ORDER (START AT 1)
1. Frames in tag order (#1, #2 ...): furthest upstream first, working inwards.
2. First direction of travel, then the second, then side roads.
3. Then the work-area devices: TCVs, cones, work area, then TCs.
4. Removal is the reverse: last on, first off.
(AGTTM Pt 6 / SA Std v8 installation order)
TC symbols drawn beside a TCV have a leader line: the TC stands at the TCV.
14 sign graphic(s) drawn just off their spot (no line) so they do not cover the road or another symbol: each sign stands at the kerb beside its graphic.

FRAME SCHEDULE (CONTINUED) - ALL FRAME TYPES
A x2 FRONT LOCAL TRAFFIC ONLY | WORKER / ROAD CLOSED
B x2 FRONT WORKER | LOCAL TRAFFIC ONLY / ROAD CLOSED
C x2 FRONT LOCAL TRAFFIC ONLY | WORKER / ROAD CLOSED
BACK 50 | END ROAD WORK / BLANK
D x2 FRONT WORKER | LOCAL TRAFFIC ONLY / ROAD CLOSED
BACK END ROAD WORK | 50 / BLANK
E x2 FRONT DETOUR AHEAD | WORKER / BLANK
F x1 FRONT <-- | BLANK / DETOUR
G x2 FRONT --> | BLANK / BLANK
H x1 FRONT <-- | BLANK / BLANK
I x1 FRONT --> | BLANK / DETOUR
J x2 FRONT BLANK | ROAD CLOSED / BLANK
K x2 FRONT ROAD CLOSED | BLANK / BLANK

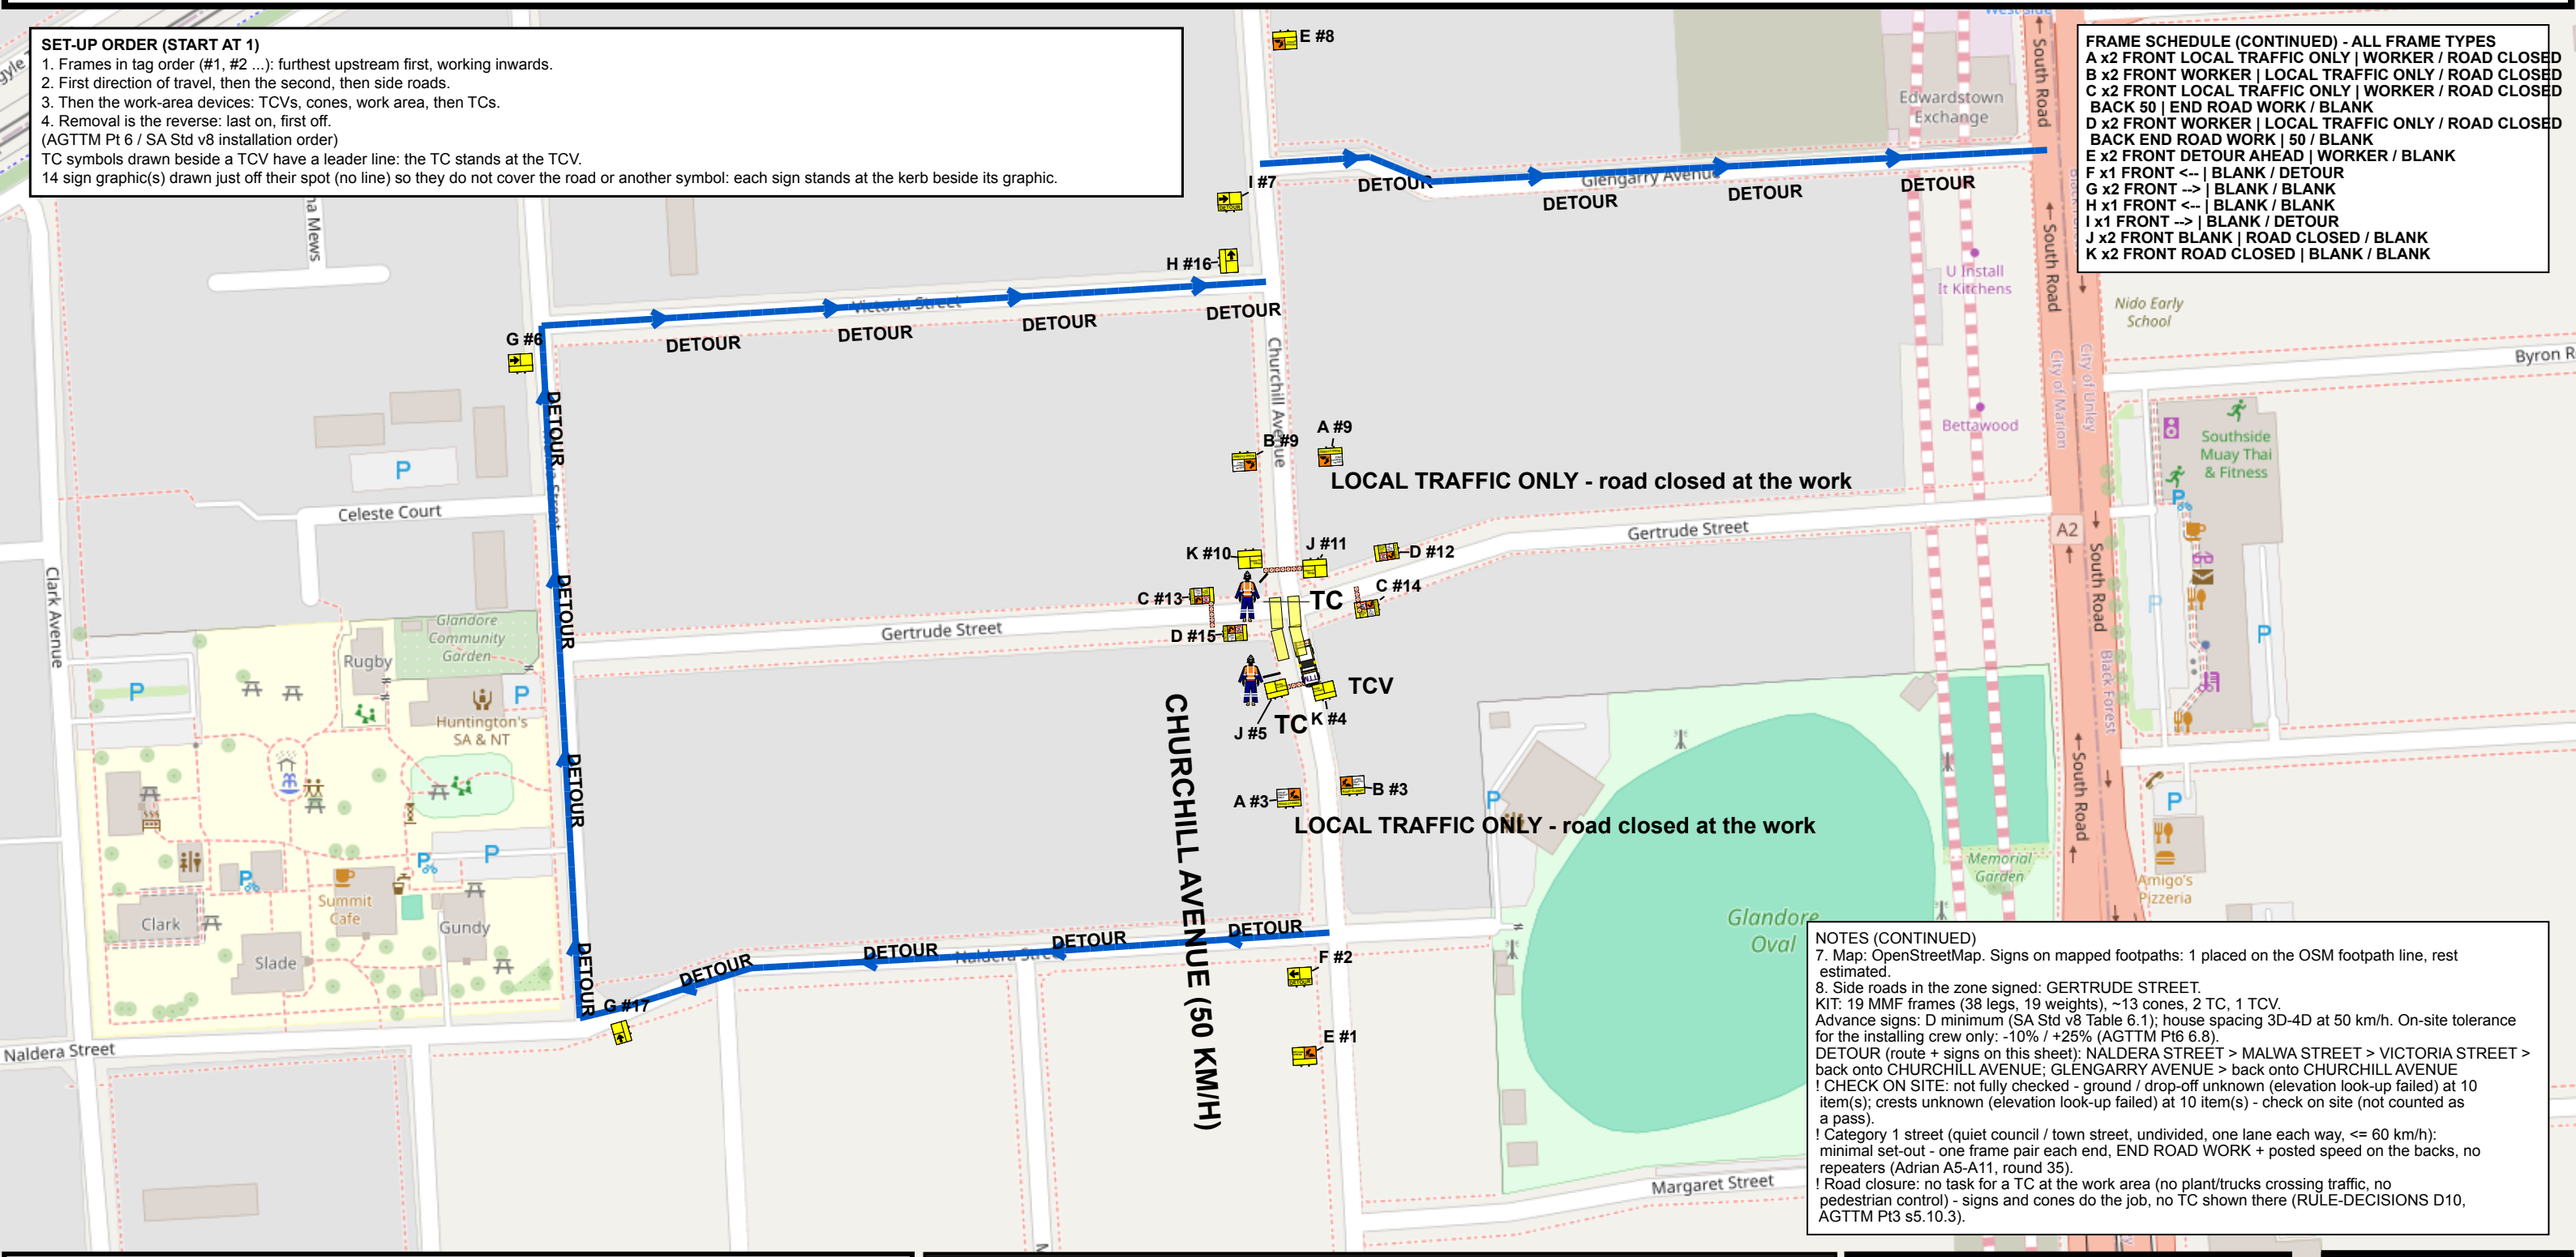

NOTES (CONTINUED)
7. Map: OpenStreetMap. Signs on mapped footpaths: 1 placed on the OSM footpath line, rest estimated.
8. Side roads in the zone signed: GERTRUDE STREET.
KIT: 19 MMF frames (38 legs, 19 weights), ~13 cones, 2 TC, 1 TCV.
Advance signs: D minimum (SA Std v8 Table 6.1); house spacing 3D-4D at 50 km/h. On-site tolerance for the installing crew only: -10% / +25% (AGTTM Pt6 6.8).
DETOUR (route + signs on this sheet): NALDERA STREET > MALWA STREET > VICTORIA STREET > back onto CHURCHILL AVENUE; GLENGARRY AVENUE > back onto CHURCHILL AVENUE
! CHECK ON SITE: not fully checked - ground / drop-off unknown (elevation look-up failed) at 10 item(s); crests unknown (elevation look-up failed) at 10 item(s) - check on site (not counted as a pass).
! Category 1 street (quiet council / town street, undivided, one lane each way, <= 60 km/h): minimal set-out - one frame pair each end, END ROAD WORK + posted speed on the backs, no repeaters (Adrian A5-A11, round 35).
! Road closure: no task for a TC at the work area (no plant/trucks crossing traffic, no pedestrian control) - signs and cones do the job, no TC shown there (RULE-DECISIONS D10, AGTTM Pt3 s5.10.3).

NOTES (AUTO DRAFT - CHECK BEFORE USE)
1. Council road, sealed, built-up - posted 50 km/h (SA urban default, ASSUMED for this street: check the posted sign on site; the nearest DIT road, South Rd, is a different road) Map data (OpenStreetMap) agrees..
2. Method: road closed at the work only - local traffic only (A20). No reduced speed zone: the posted 50 km/h stays.
3. Frames both sides, mirrored, on the footpath/verge.
4. Road closed at the work only (Adrian A20): ROAD CLOSED barrier boards + cones across the road at each end of the work, the TC at the work; LOCAL TRAFFIC ONLY / ROAD CLOSED pair about 45 m out (or just inside the nearer side street) so the two read separately (Adrian A26/A27); side roads joining the closed bit are closed at their mouths (A29). Through traffic follows the DETOUR (route + arrows + signs). No 40 zone - no traffic passes the workers. Approach speed (A23): Field Guide Fig 1A-1D / 1H draw NO 40 on the approach to a full closure - the advance warning is DETOUR AHEAD / ROAD CLOSED AHEAD + worker at AW; a 40 belongs to Fig 1E half closures, where traffic passes the work.
5. Crew: 2 TC, 1 TCV as drawn (the TC on site also looks after pedestrians). Cover speed signs.
6. 2026-11-16 09:00-15:00, 1 day(s).
(NOTES CONTINUED IN THE BOX ON THIS SHEET)

TRAFFIC GUIDANCE SCHEME - AUTO DRAFT - NOT FOR USE UNTIL REVIEWED BY A TMD

SCHEME ID: TA1D-359 | SHEET 1 OF 1 | SCALE 1:2000 AT A3
LOCATION: CHURCHILL AVENUE
CONTROLS: ROAD CLOSED
SPEED: posted 50 km/h, no reduced speed zone (road closed at the work)
DATE / HOURS: 2026-11-16 09:00-15:00 (1 day(s))
AUTHORITY: COUNCIL | STATE MANAGED ROAD: N | BUS ROUTE: CHECK
PERMIT NO: _____ | DRAWING EXPIRY: _____
REV A 2026-11-12 AUTO DRAFT | DESIGNER: _____ | APPROVER: _____
REFERENCES: SA Standards for Workzone TM v8, DIT Supplement to AS 1742.3, AS 1742.3:2019, AGTTM
SAPOL 131 444 | TRAFFIC MANAGEMENT CENTRE 1800 018 313
INSTAQUIPT PTY LTD ABN 75 692 414 412 | 0424 325 115 | adrian@instaquipt.com.au
STATEMENT OF COMPLIANCE: This TGS shall only be installed by a certified traffic management operator. Changes beyond allowable tolerances are a hold point needing approval from a certified Traffic Management Planner. Devices to the SA Workzone Traffic Management Standard and AS 1742.3:2019. Review if site conditions differ from the assumptions.

SCALE 1:2000 AT A3
0 50 100 150 200 metres

LEGEND

TC	TRAFFIC CONTROLLER (TC)
TCV	TCV WITH ARROW BOARD
-	WORK AREA (yellow)
-	CONES (orange cone symbols)
	FRAMES (MMF 1200x900: 2 squares over 1 pla..
A	x2 FRONT LOCAL TRAFFIC ONLY | WORKER / ROA..
B	x2 FRONT WORKER | LOCAL TRAFFIC ONLY / ROA..
C	x2 FRONT LOCAL TRAFFIC ONLY | WORKER / ROA..
	BACK 50 | END ROAD WORK / BLANK
D	x2 FRONT WORKER | LOCAL TRAFFIC ONLY / ROA..
	BACK END ROAD WORK | 50 / BLANK
E	x2 FRONT DETOUR AHEAD | WORKER / BLANK
F	x1 FRONT <-- | BLANK / DETOUR
G	x2 FRONT --> | BLANK / BLANK
H	x1 FRONT <-- | BLANK / BLANK
	CONTINUED IN THE FRAME SCHEDULE BOX

COVER OTHER SIGNS ON SITE



Map © OpenStreetMap contributors